DRAFT PLANTING DESIGN FOR CHS AVEBURY CLIMATE RESILIENT GARDEN

DESIGNED BY ELIZABETH WILKS
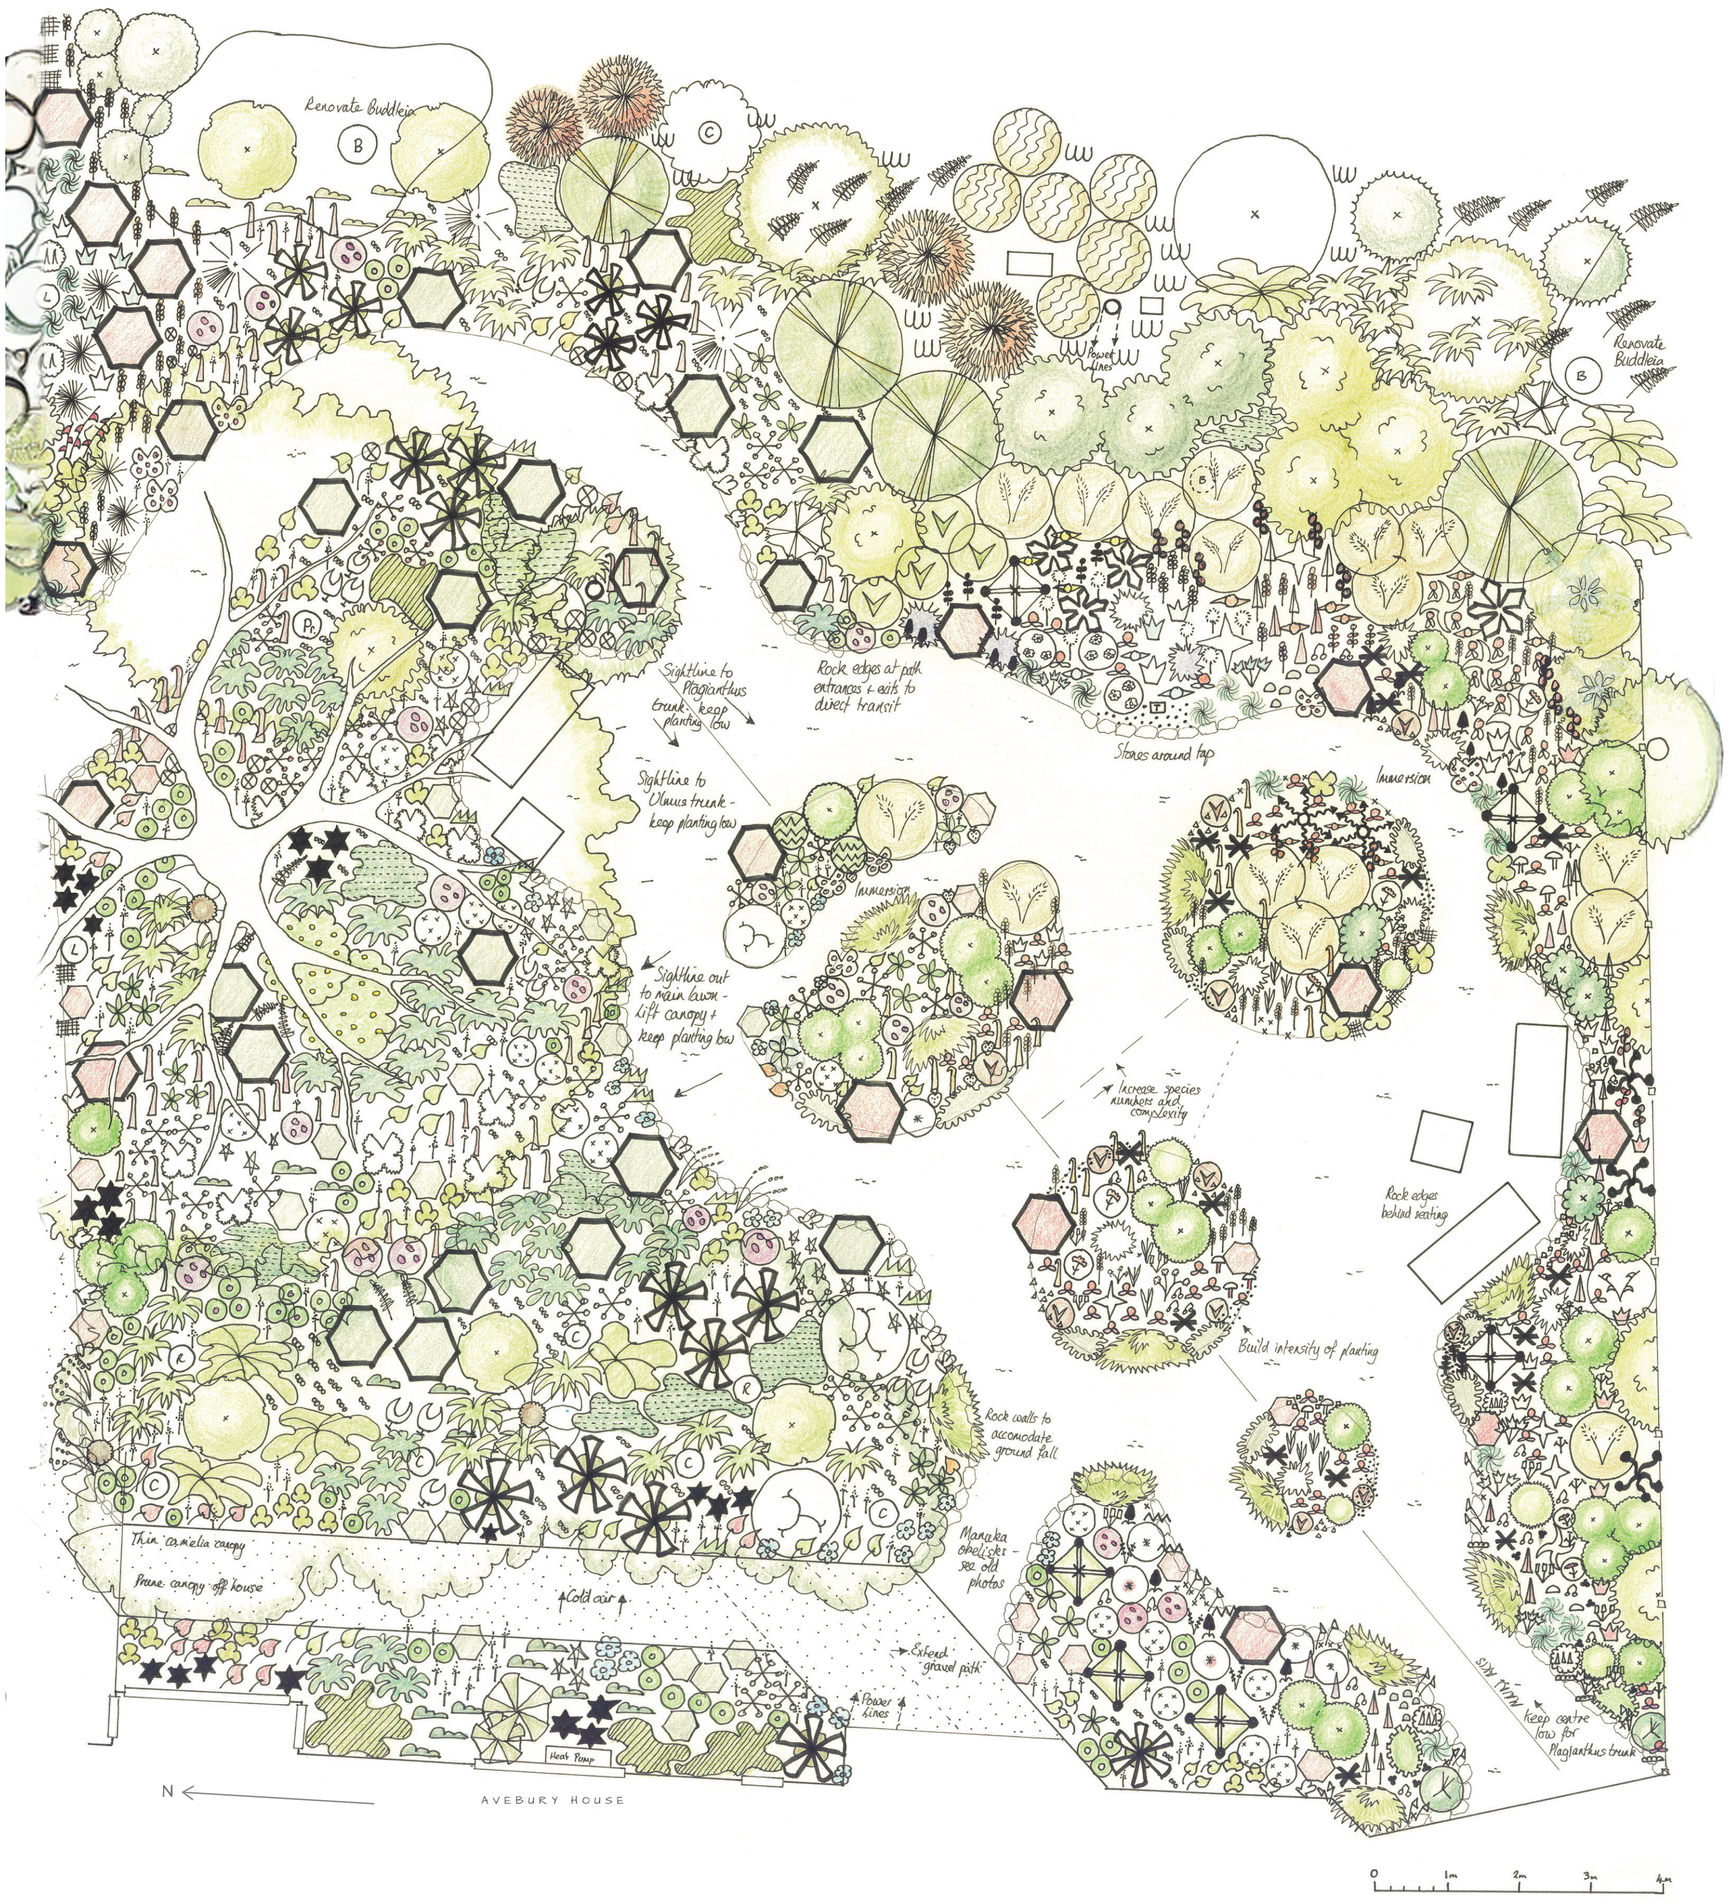
KEY TO CHS AVEBURY CLIMATE RESILIENT GARDEN